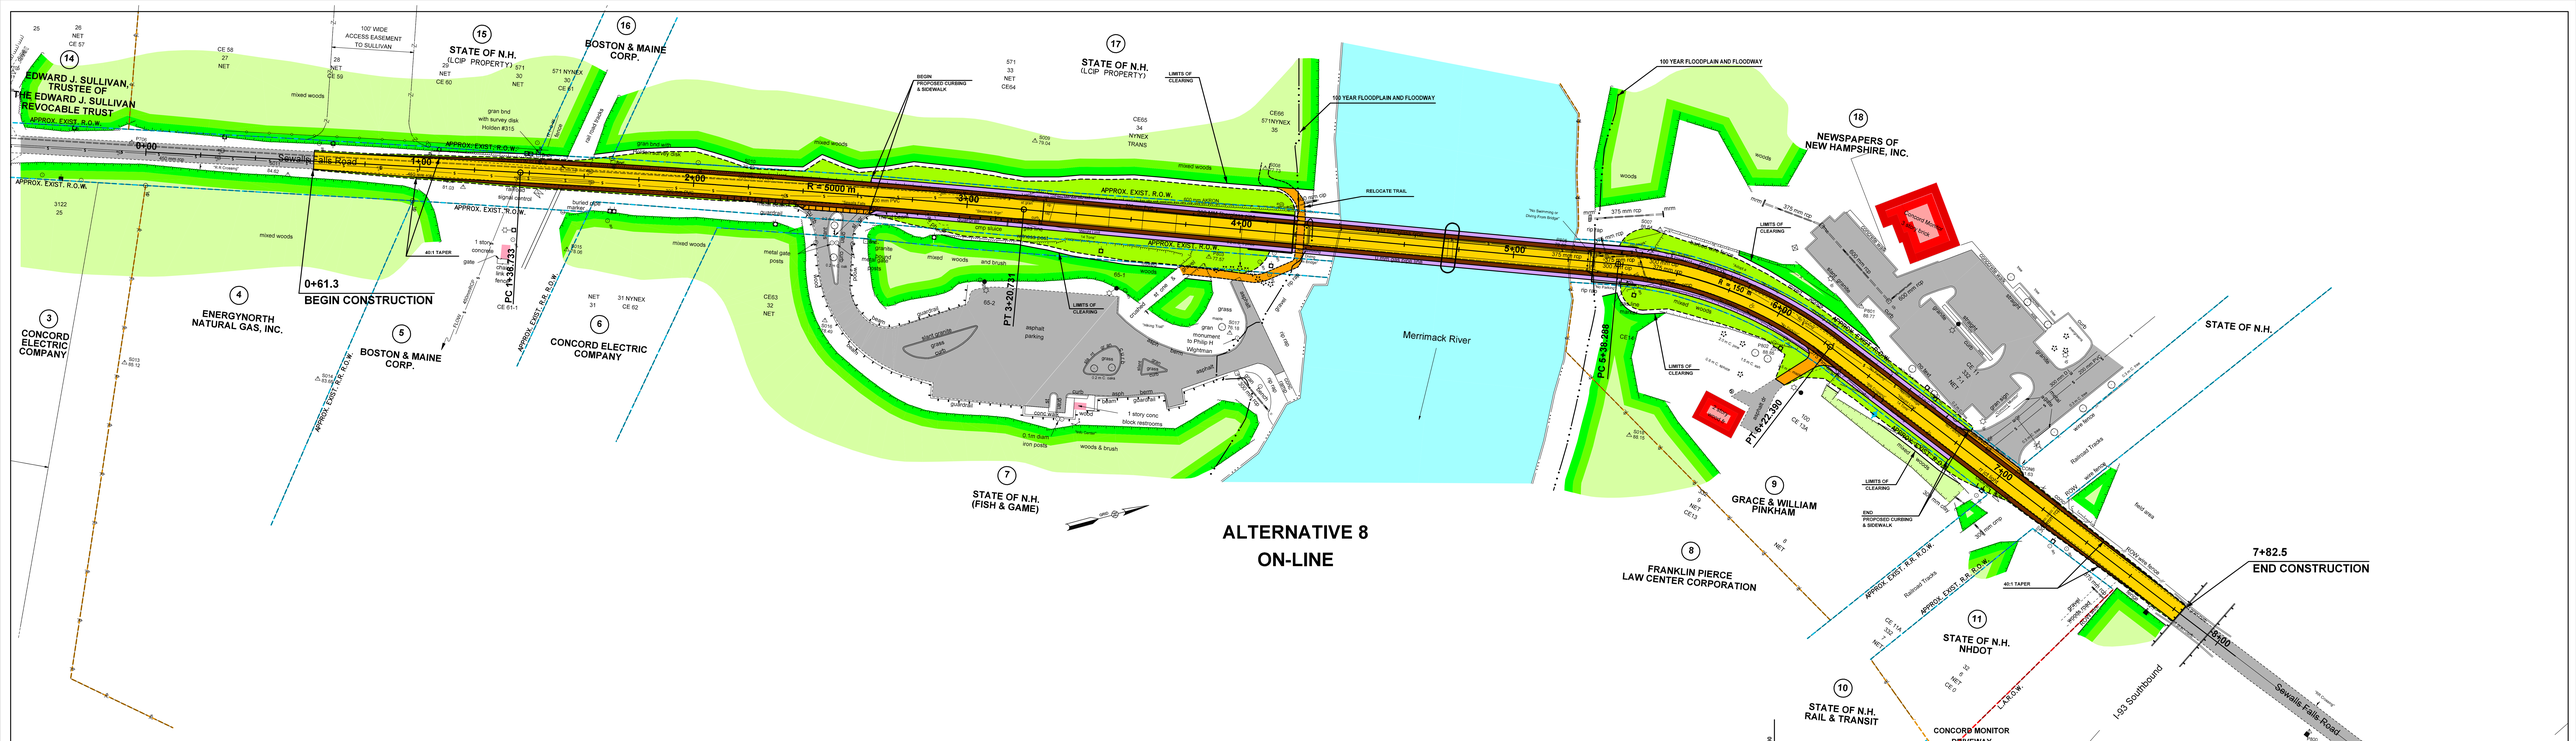

GRAPHIC SCALE
(IN METERS)

HORIZONTAL = 1 : 500
VERTICAL = 1 : 100

METRIC

STATE OF NEW HAMPSHIRE
DEPARTMENT OF TRANSPORTATION ● BUREAU OF HIGHWAY DESIGN

SEWALLS FALLS ROAD 12004
ALTERNATIVE 8

CLOUGH HARBOUR & ASSOCIATES LLP